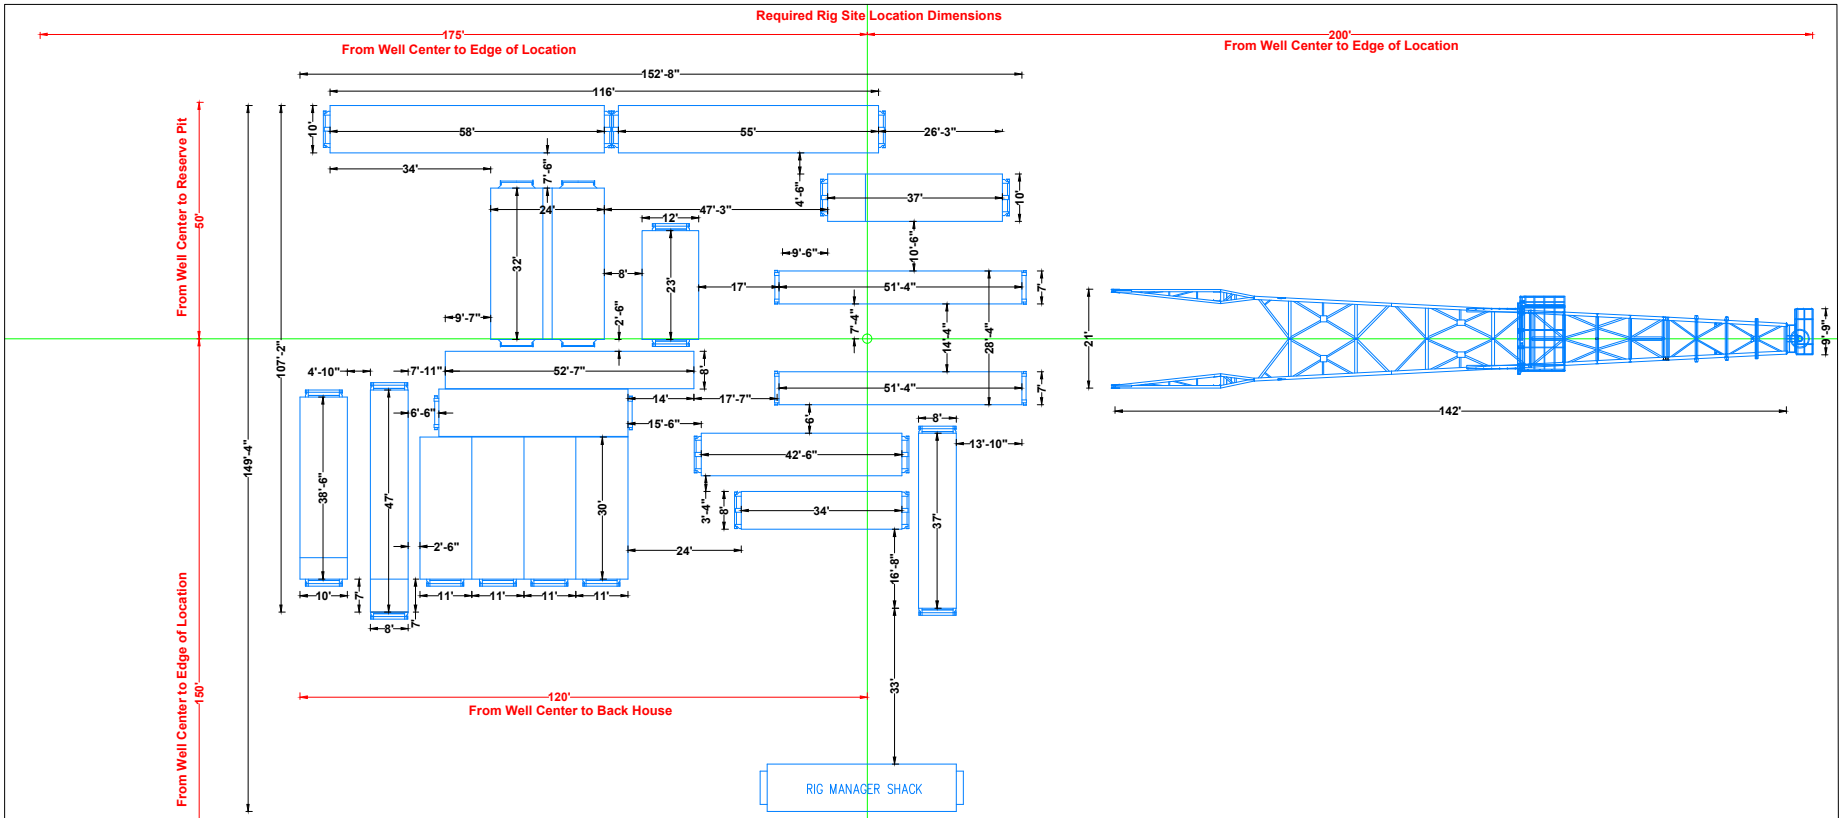

THIS DRAWING IS OWNED BY AND CONTAINS PROPRIETARY INFORMATION OF CYCLONE DRILLING, INC. IT IS CONDITIONALLY LOANED AND IT IS TO BE RETURNED UPON COMPLETION OF WORK OR UPON EARLIER REQUEST. THE BORROWER BY RECEIVING IT HAS AGREED NOT TO REPRODUCE NOR TO COPY IT IN WHOLE OR IN PART NOR TO FURNISH INFORMATION FROM IT TO OTHERS NOR TO MAKE ANY USE OF IT OR THE INFORMATION CONTAINED THEREIN EXCEPT FOR OR UNDER SPECIFIC LICENSE FROM CYCLONE DRILLING, INC.

			CUSTOMER:	CYCLONE DRILLING, INC. GILLETTE, WY PHONE: 307-682-4161 FAX: 307-682-3158
			DWG BY: N.T.L	
			NOTE: ALL DIMENSIONS ARE FROM WALLS OF TANKS AND OR HOUSES, NOT MATS.	
			DRAWN ON: 9-27-2010	TITLE: RIG 16 DRILL SITE
			DEMENSIONS IN FEET	
DATE:	REVISION	BY:	SCALE: 1/16" = 3'-0"	AUTOCAD DWG