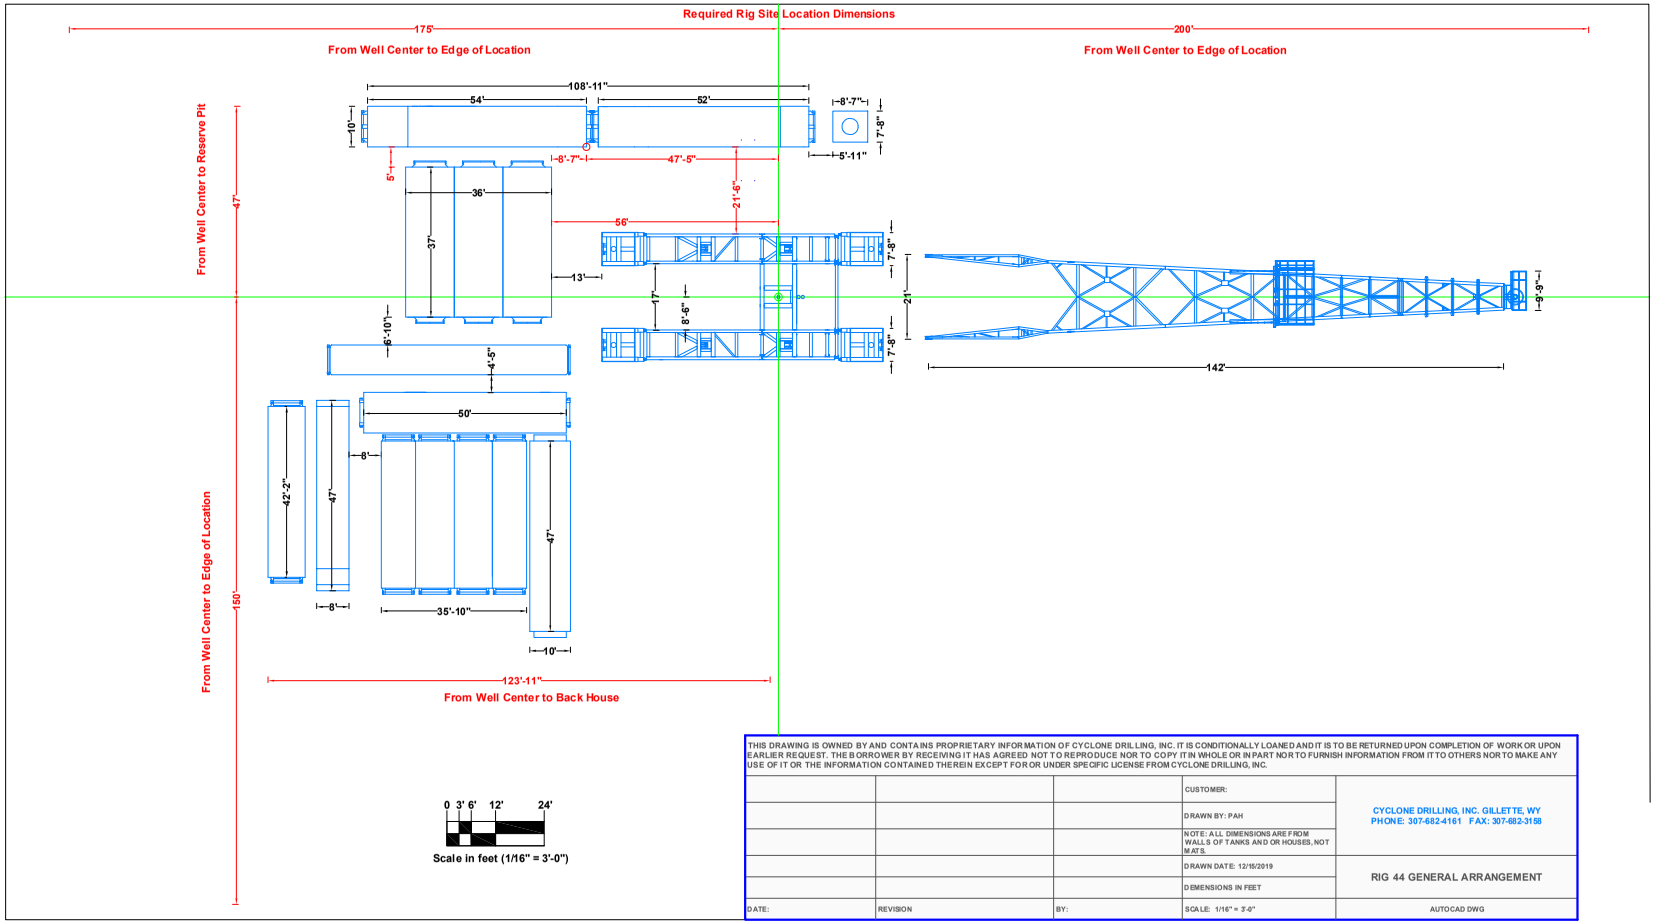

THIS DRAWING IS OWNED BY AND CONTAINS PROPRIETARY INFORMATION OF CYCLONE DRILLING, INC. IT IS CONDITIONALLY LOANED AND IT IS TO BE RETURNED UPON COMPLETION OF WORK OR UPON EARLIER REQUEST. THE BORROWER BY RECEIVING IT HAS AGREED NOT TO REPRODUCE NOR TO COPY IT IN WHOLE OR IN PART NOR TO FURNISH INFORMATION FROM IT TO OTHERS NOR TO MAKE ANY USE OF IT OR THE INFORMATION CONTAINED THEREIN EXCEPT FOR OR UNDER SPECIFIC LICENSE FROM CYCLONE DRILLING, INC.

			CUSTOMER:	CYCLONE DRILLING, INC. GILLETTE, WY PHONE: 307-682-4161 FAX: 307-682-3158
			DRAWN BY: PAH	
			NOTE: ALL DIMENSIONS ARE FROM WALLS OF TANKS AND OR HOUSES, NOT MATS.	
			DRAWN DATE: 12/15/2019	RIG 44 GENERAL ARRANGEMENT
			DEMENSIONS IN FEET	
DATE:	REVISION	BY:	SCALE: 1/16" = 3'-0"	AUTOCAD DWG